ROOF SCHEMATIC

SCALE: 1/4" = 1'-0"

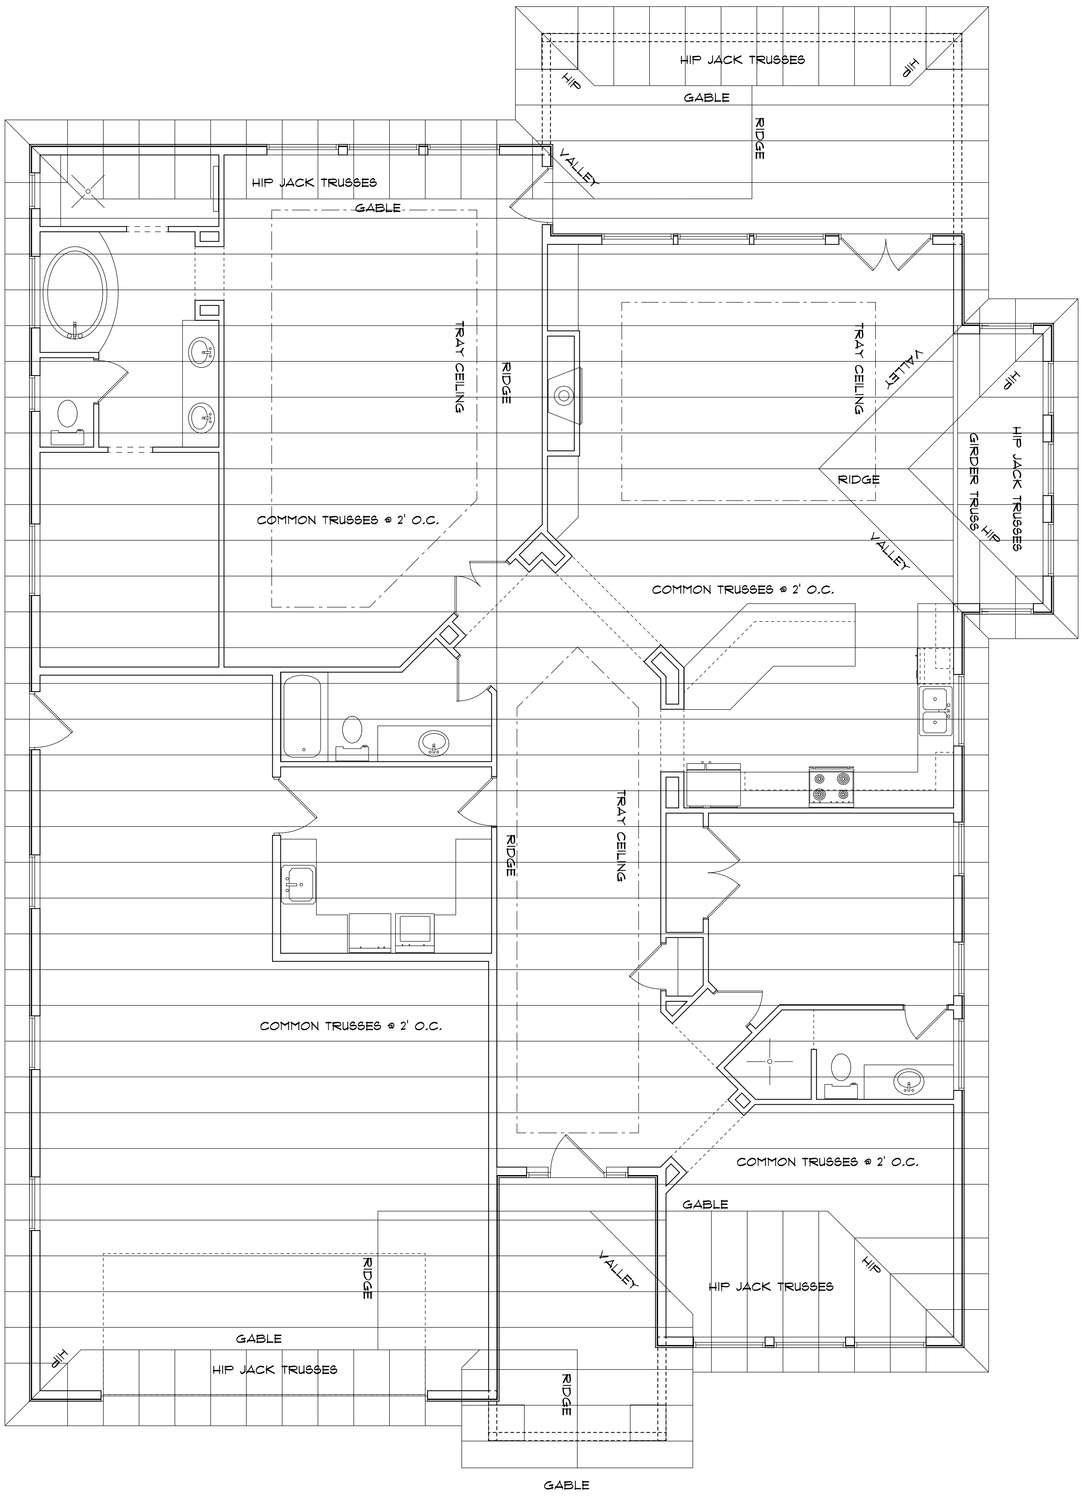

cabinsandsheds			ROOF FRAMING
SCALE 1/4" = 1'-0"	APPROVED	DRAWN BY	
DATE August 01, 2008		REVISED	SINGLE USE FOR:
DRAWING NUMBER SHEET 4	PLAN NAME HOME 1		

www.cabinsandsheds.com

These plans are the exclusive property of www.cabinsandsheds.com and are available for use, resell, reuse, ownership rights and modification through a special offer by cabinsandsheds.com to those who purchase plans as a collections from cabinsandsheds.com. All other reproduction and/or use is prohibited

IT IS THE RESPONSIBILITY OF THE PURCHASER/BUILDER OF THIS PLAN TO INSURE THAT ALL LOCAL BUILDING CODES AND REQUIREMENTS ARE MET. (STRUCTURAL, SEISMIC, SNOW, WIND, HVAC, ELECTRICAL ETC.)